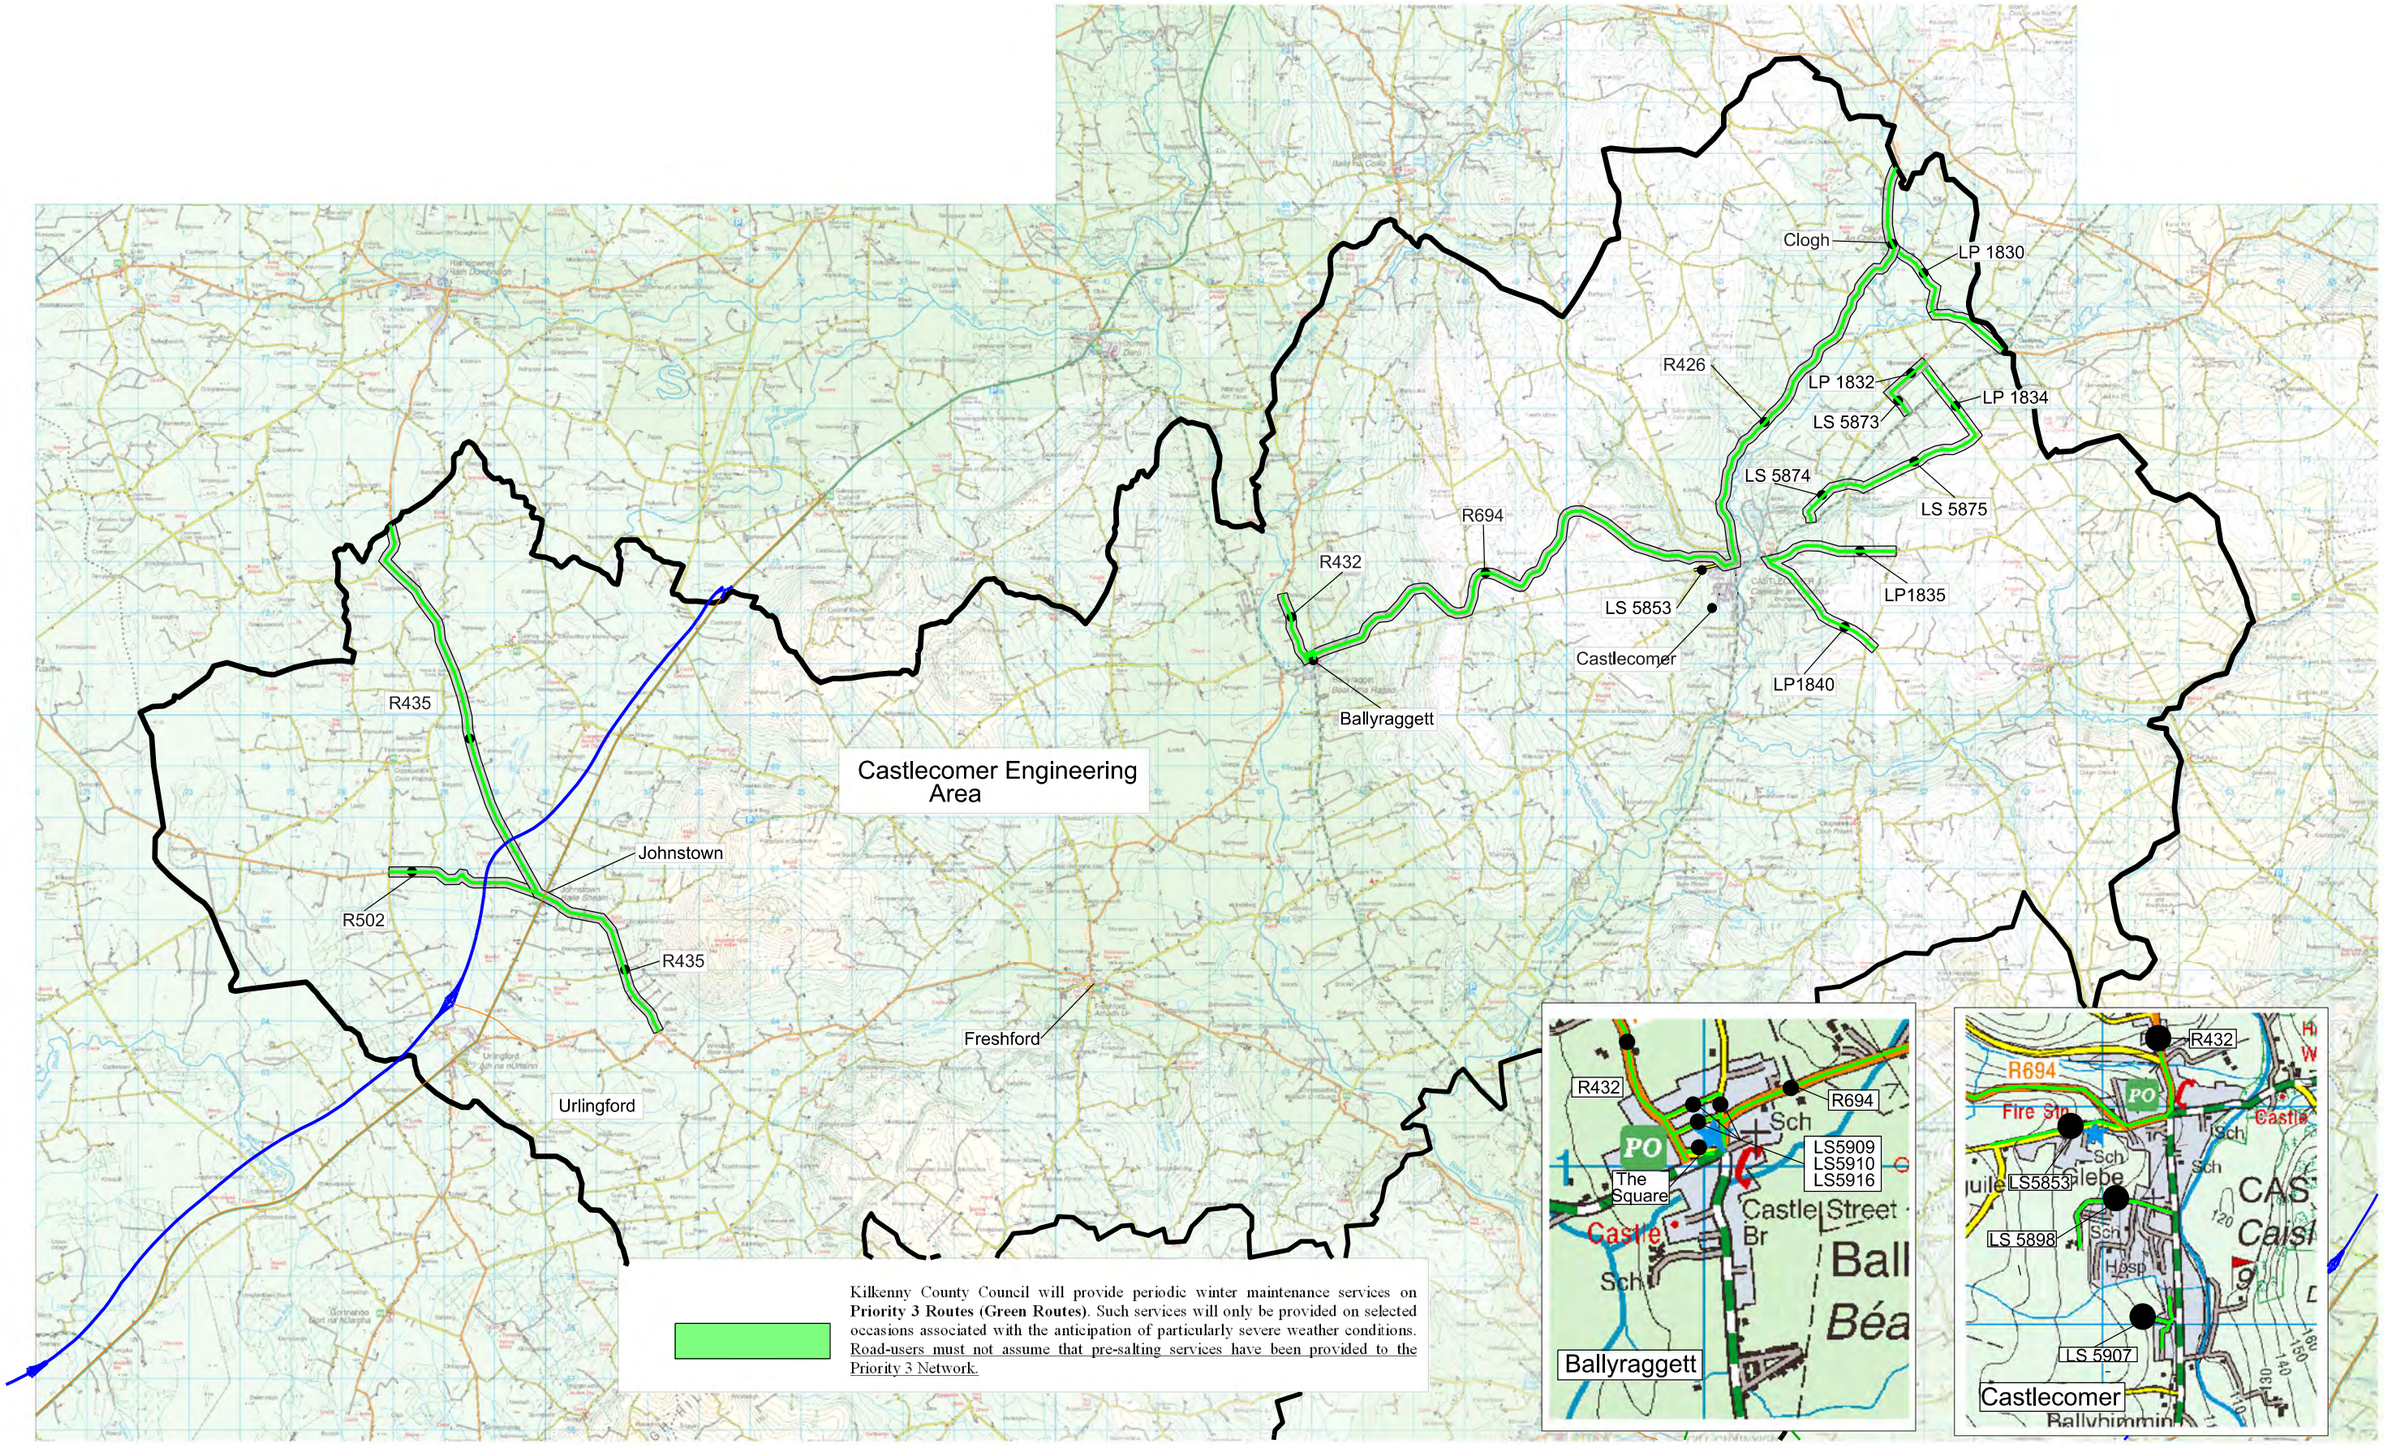

National Roads Authority
An tÚdarás um Bóithre Náisiúnta

KILKENNY COUNTY COUNCIL
Comhairle Chontae Chill Chainnigh

ROAD DESIGN SECTION,
1 DEAN STREET
KILKENNY.

Rev	By	Date	Description

Project:	KCC Salting Routes		
Component:	Winter Maintenance		
Title:	Priority 3 Routes Castlecomer Area		
Designed By: SA	File Name:		Drawing No.
Drawn By: HS	Scale: NTS		KCC-WMP3-02
Checked By: SW	Date: November 2010		